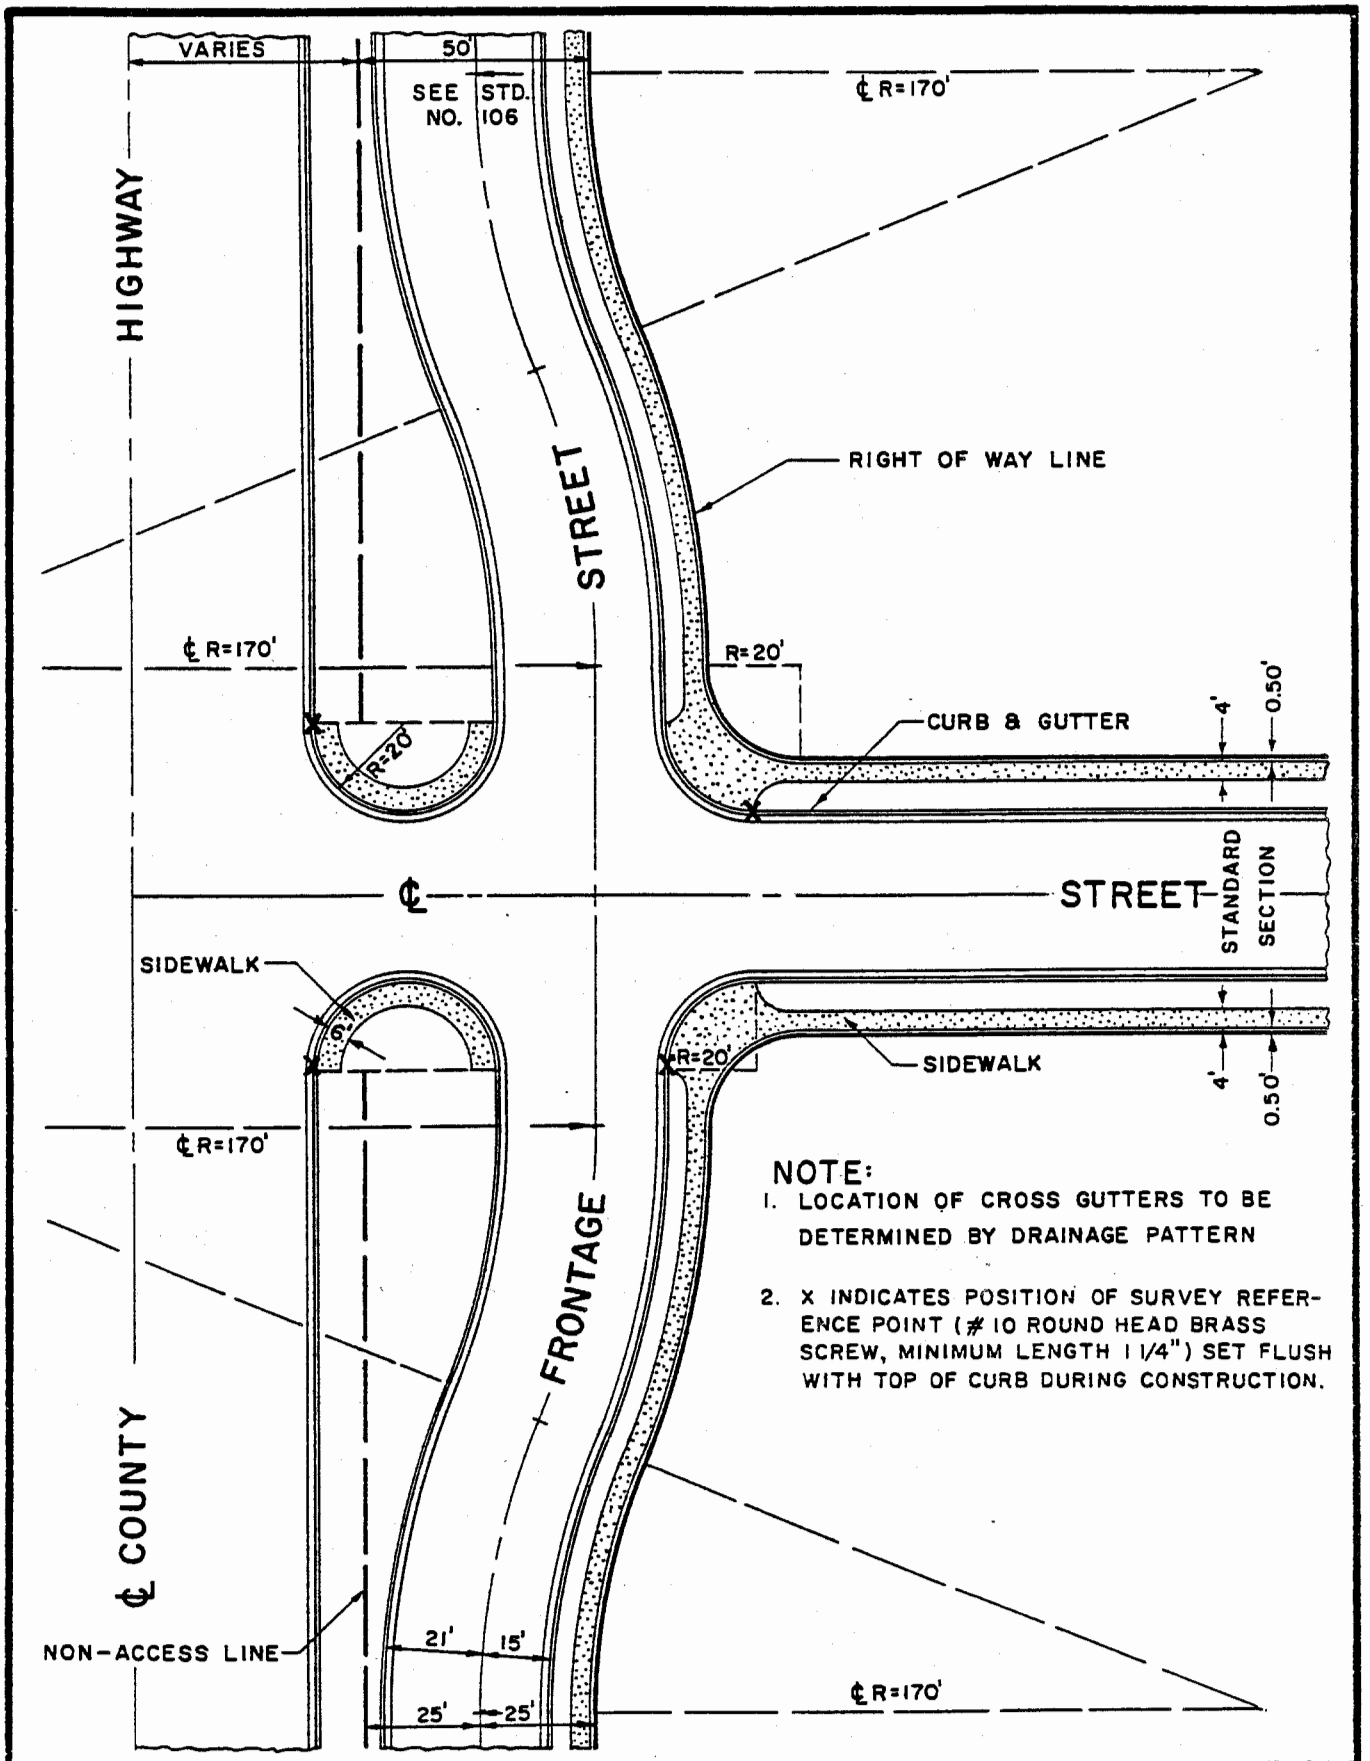

NOTE:

1. LOCATION OF CROSS GUTTERS TO BE DETERMINED BY DRAINAGE PATTERN
2. X INDICATES POSITION OF SURVEY REFERENCE POINT (# 10 ROUND HEAD BRASS SCREW, MINIMUM LENGTH 1 1/4") SET FLUSH WITH TOP OF CURB DURING CONSTRUCTION.

SAN BERNARDINO COUNTY ROAD DEPARTMENT		INTERSECTION DESIGN FRONTAGE STREET	105
DATE: F.V.C. 6-65 REV. V.E.H. 2-79	*M. A. Nicholas* COUNTY ENGINEER		